oz Pro X SN

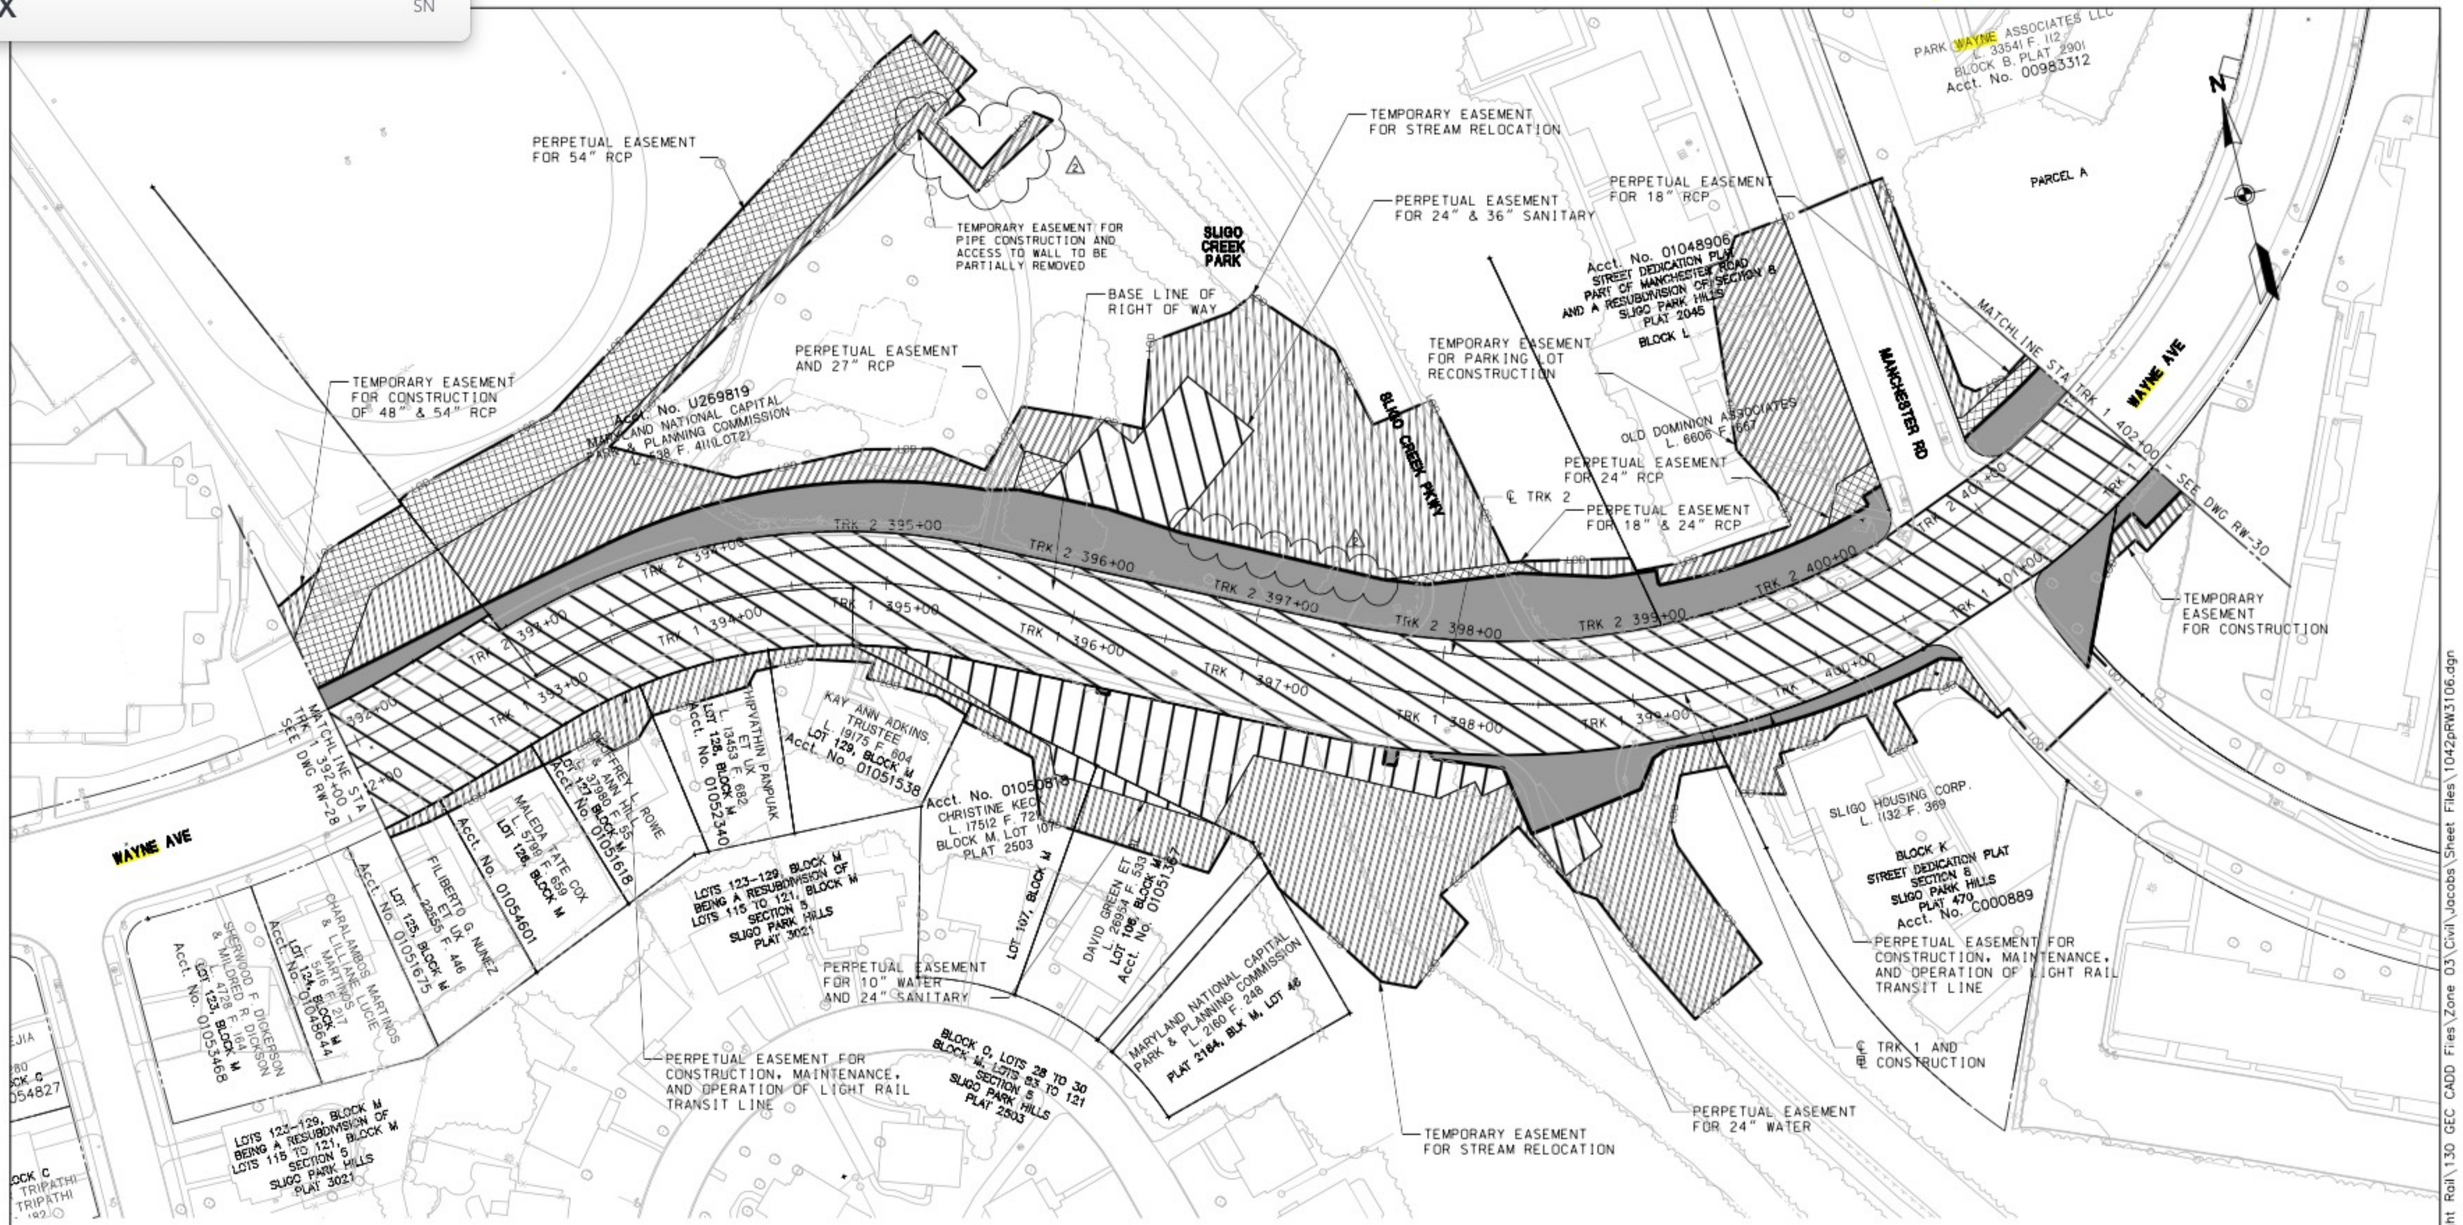

LEGEND

- PROPOSED FEE SIMPLE ACQUISITION
- PERPETUAL EASEMENT FOR DRAINAGE FACILITY AS INDICATED BY NOTATION
- PERPETUAL EASEMENT FOR SPECIAL PURPOSE AS INDICATED BY NOTATION
- REVERTIBLE EASEMENT FOR SUPPORTING SLOPES
- REVERTIBLE EASEMENT OR RIGHT FOR SPECIAL PURPOSE AS INDICATED BY NOTATION

WORK IN PROGRESS - INFORMATION SHOWN IS BASED ON PRELIMINARY DESIGN AND IS SUBJECT TO CHANGE BASED ON FURTHER COORDINATION WITH MTA. THE PROPERTY LINES SHOWN HEREIN ARE COMPILED FROM DEEDS AND PLATS OF RECORD. RIGHT OF WAY PLATS ARE SEPARATELY BEING PREPARED THAT ARE BASED ON ACCURATE BOUNDARY SURVEY.

40′ 0 40′ 80′
SCALE: 1"=40′

NOTE: INFORMATION SHOWN ON THE PLATS AND/OR DEEDS SHALL SUPERSEDE ANY SIMILAR INFORMATION ON THIS RIGHT OF WAY PLAN

MARYLAND DEPARTMENT OF TRANSPORTATION
MARYLAND TRANSIT ADMINISTRATION MTA Maryland

Gannett Fleming WR&A

JACOBS

PROFESSIONAL CERTIFICATION

I hereby certify that these documents were prepared or approved by me, and that I am a duly licensed professional engineer under the laws of the State of Maryland

License No. Expiration Date

NO.	DESCRIPTION	BY	DATE
2	FEE SIMPLE AND TEMPORARY EASEMENT REVISION	BAF	11/07/14

REVISIONS

DESIGN BAF
DRAWN BAF
CHECK AAS
APPR

CONTRACT DRAWINGS
PURPLE LINE LIGHT RAIL
RIGHT OF WAY PLAN
STA TRK 1 392+00 TO STA TRK 1 402+00
DATE: JUNE 2014 SCALE: AS SHOWN

CONTRACT NO. T-1042-0240
DRAWING NO. RW-29
SHEET NO. ~~35~~ OF 425

pw:\\00 - Current Projects\1042 - Purple Line Light Rail\130 GEC CADD Files\Zone 03\Civil\Jacobs\Sheet Files\1042pRW3106.dgn
10/24/2014